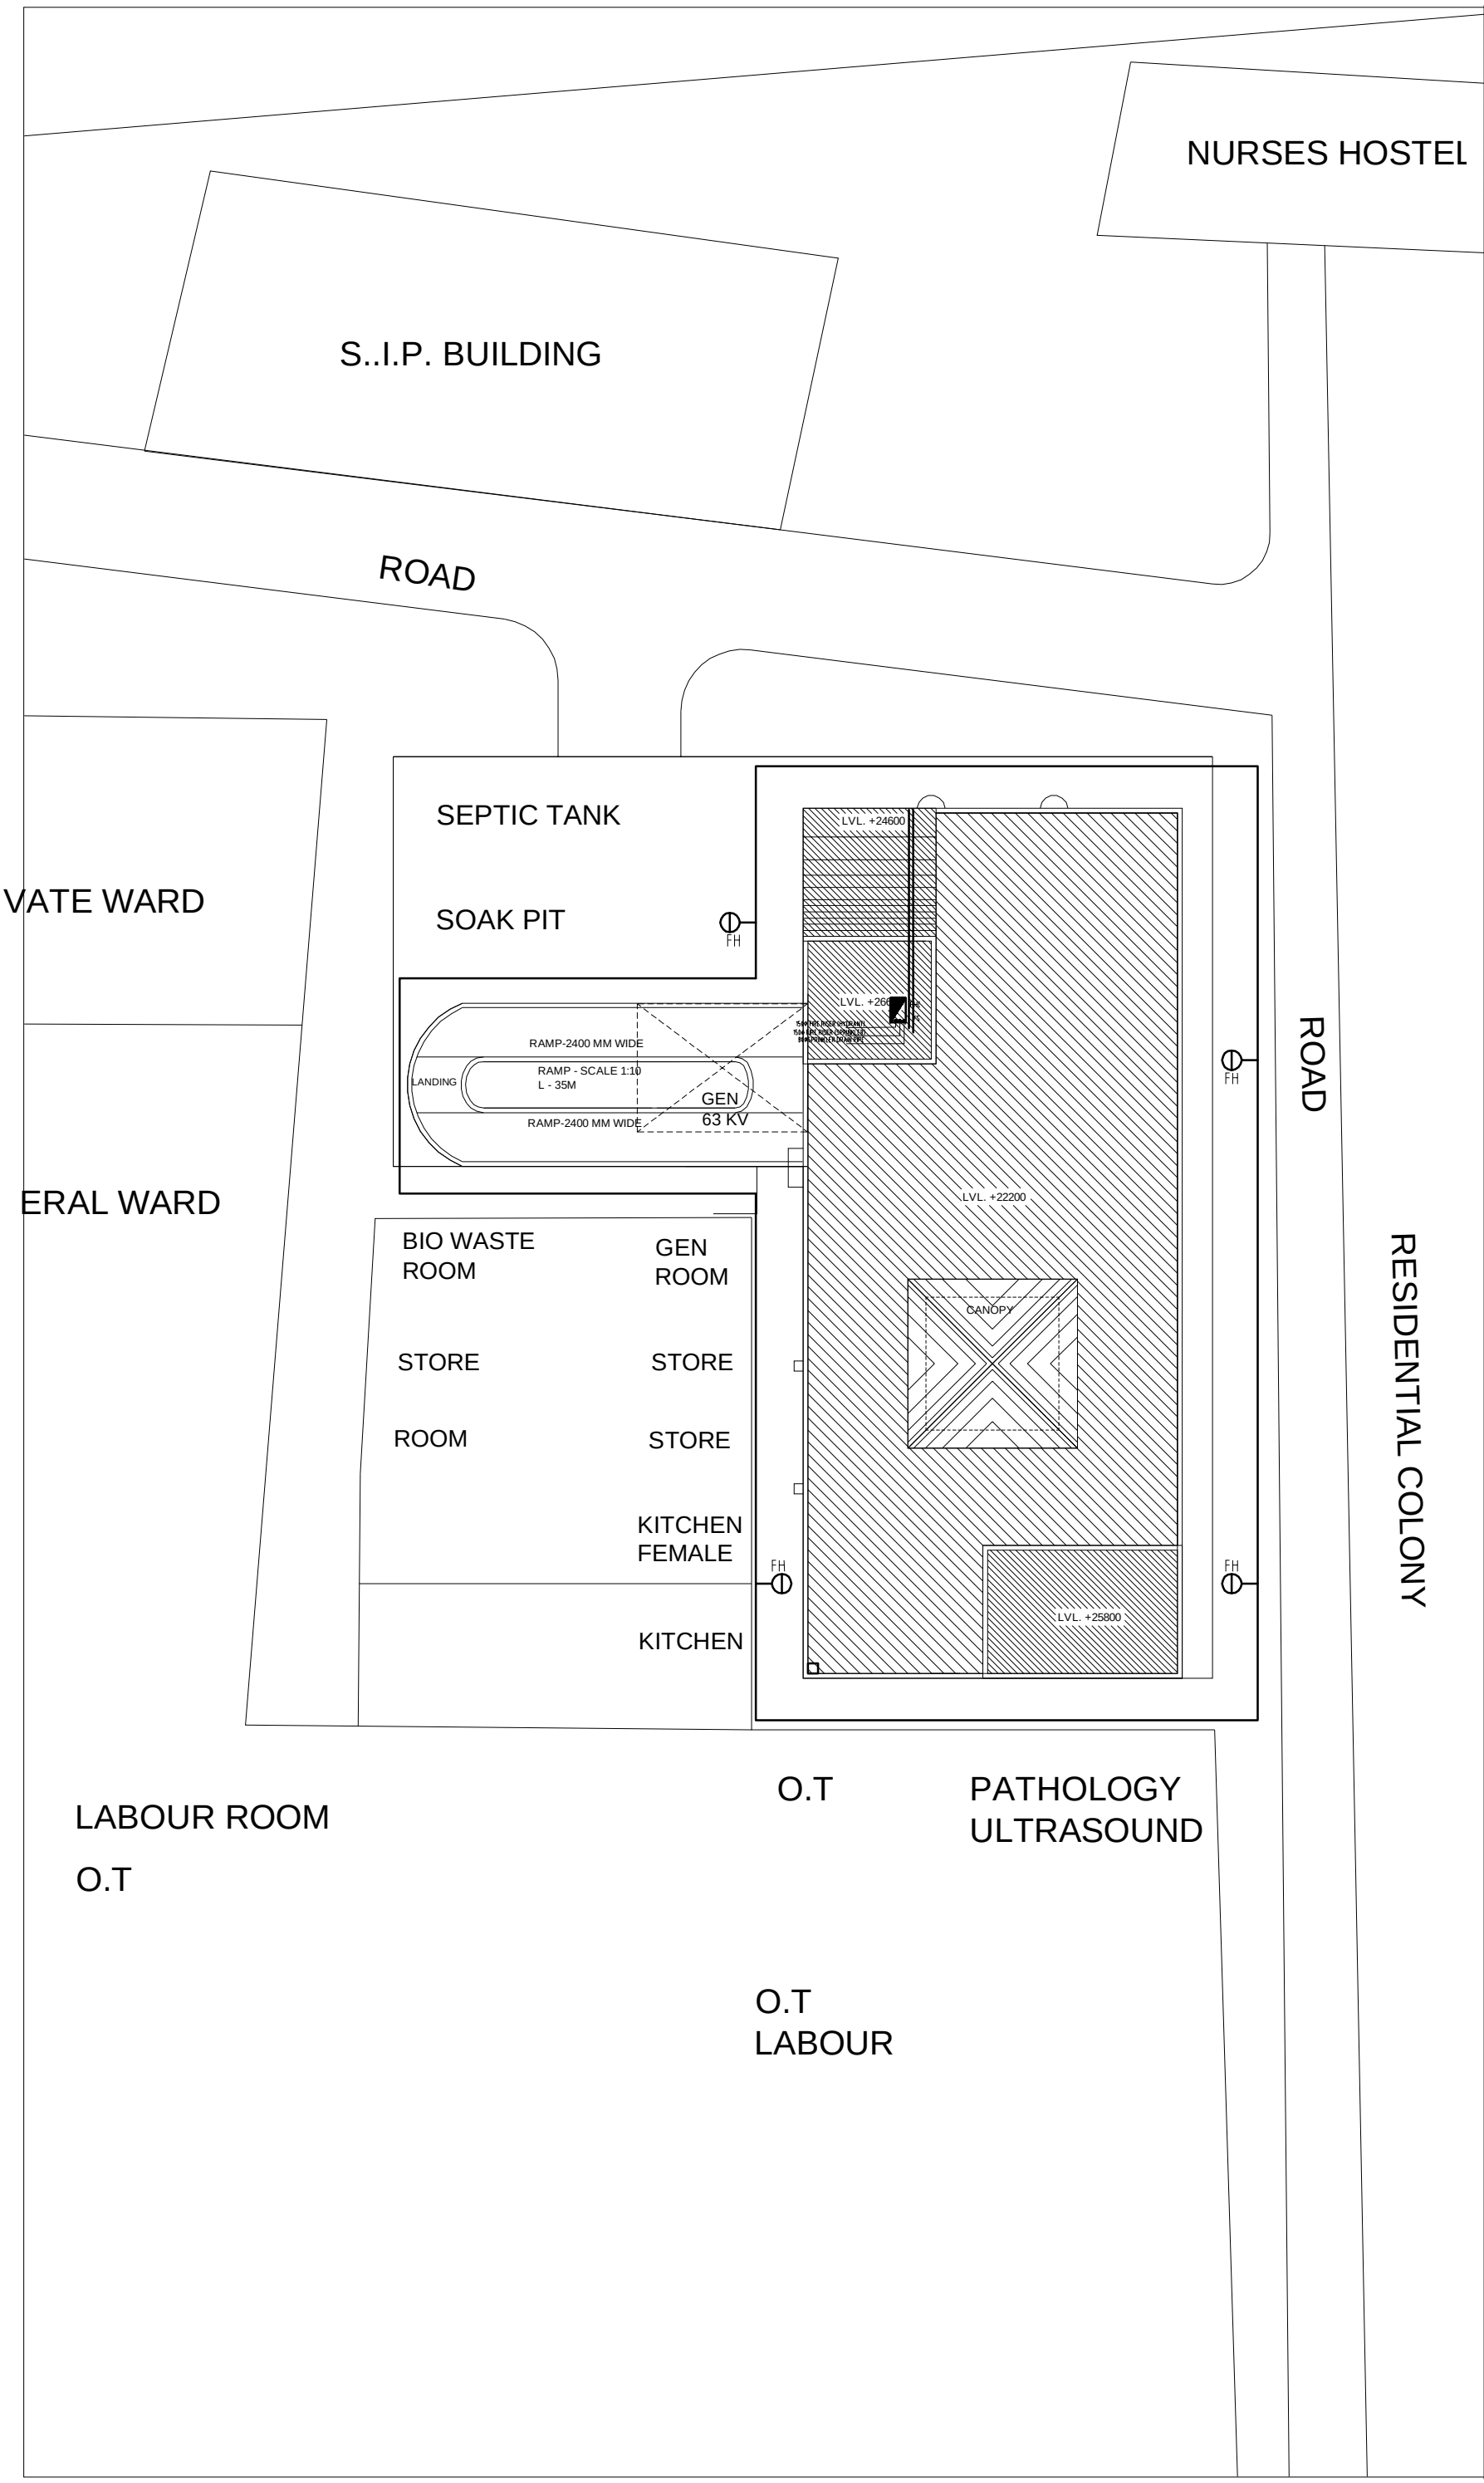

This drawing with all its contents is the sole intellectual property of the Hospital Services Consultancy Corporation (India) Ltd. Copying of this drawing or part thereof,or its use in any form whatsoever without the written permission of HSCC is prohibited.

NOTES

1. DRAWINGS TO BE READ NOT MEASURED
2. PARTITION WALL IN TOILETS UP TO LINTEL HEIGHT

NOTES

1. BASED ON THIS DRAWING EXECUTING AGENCY WILL PREPARE SHOP DRAWING AFTER INCORPORATING THE CHANGES AS PER SITE CONDITION FOR THE APPROVAL OF HSCC BEFORE START OF WORK.
2. THE NUMBER & LOCATION OF FIXTURES & WET POINT TO BE FINALIZED BEFORE EXECUTION WITH CLNT OFFICER,S INCHARGE.,

LEGEND:

S.NO.	DESCRIPTION	SIMBAL
1.	FIRE HOSE CABINET (FHC) (size 1.2Mx0.6Mx2.1M Ht)	
2.	**SPRINKLER (PENDENT TYPE) SPRINKLER (SIDE WALL)**	
3.	SPRINKLER PIPE	—SP—
4.	**INSPECTION TEST VALVE ASSEMBLY**	ITV
5.	NON RETURN VALVE	
6.	SLUICE VALVE	
7.	FIRE LINE	—F—

FIRE EXTINGNISHER

WATER TYPE FIRE EXTINGNISHER	W
CARBON DIOXIDE TYPE FIRE EXTINGNISHER	CO2
MANUAL CALL BOX	M

NOTES ON FIRE FIGHTING

1. Every FHC shall be consisting of as per IS the following.
(a) 63mm dia. single headed Hydrant Valve.
(b) 2nos. 63mm dia. 15mts long RRL. Hose reel.
(c) 20mm dia 36.5mt first aid hose reel with 5mm bore nozzle.
(d) 63mm dia.mole and female INST type coupling.
(e) 20mm dia bronch pipe with 20mm nozzle.
(f) 2 NOS FIRE EXTINGUISHERS

LEGEND FOR VERTICAL PIPE.
① 150Ø MS FIRE RISER
② SPRINKLER RISER
③ 50Ø SPRINKLER DRAIN PIPE

REVISION		DESCRIPTION

PROJECT

PROPOSED
100 BEDDED HOSPITAL
PILIBITH

TITLE FIRE-FIGHTING

TENDER DRAWING

SITE PLAN

HSCC/D&E/TD/PILIBHIT/FIRE-01
Drawing No. *Rev.*

Job No.	*1:300* *Scale*	MARCH-2013 *Date*
R.TYAGI *App by*	*R.SUR* *Rev. by*	*S.BHATT* *Prep. by*

HSCC (INDIA) LIMITED
(A GOVERNMENT OF INDIA ENTERPRISES)
HSCC
NEW DELHI INDIA